CITY OF SANFORD

1999

FIG. 506
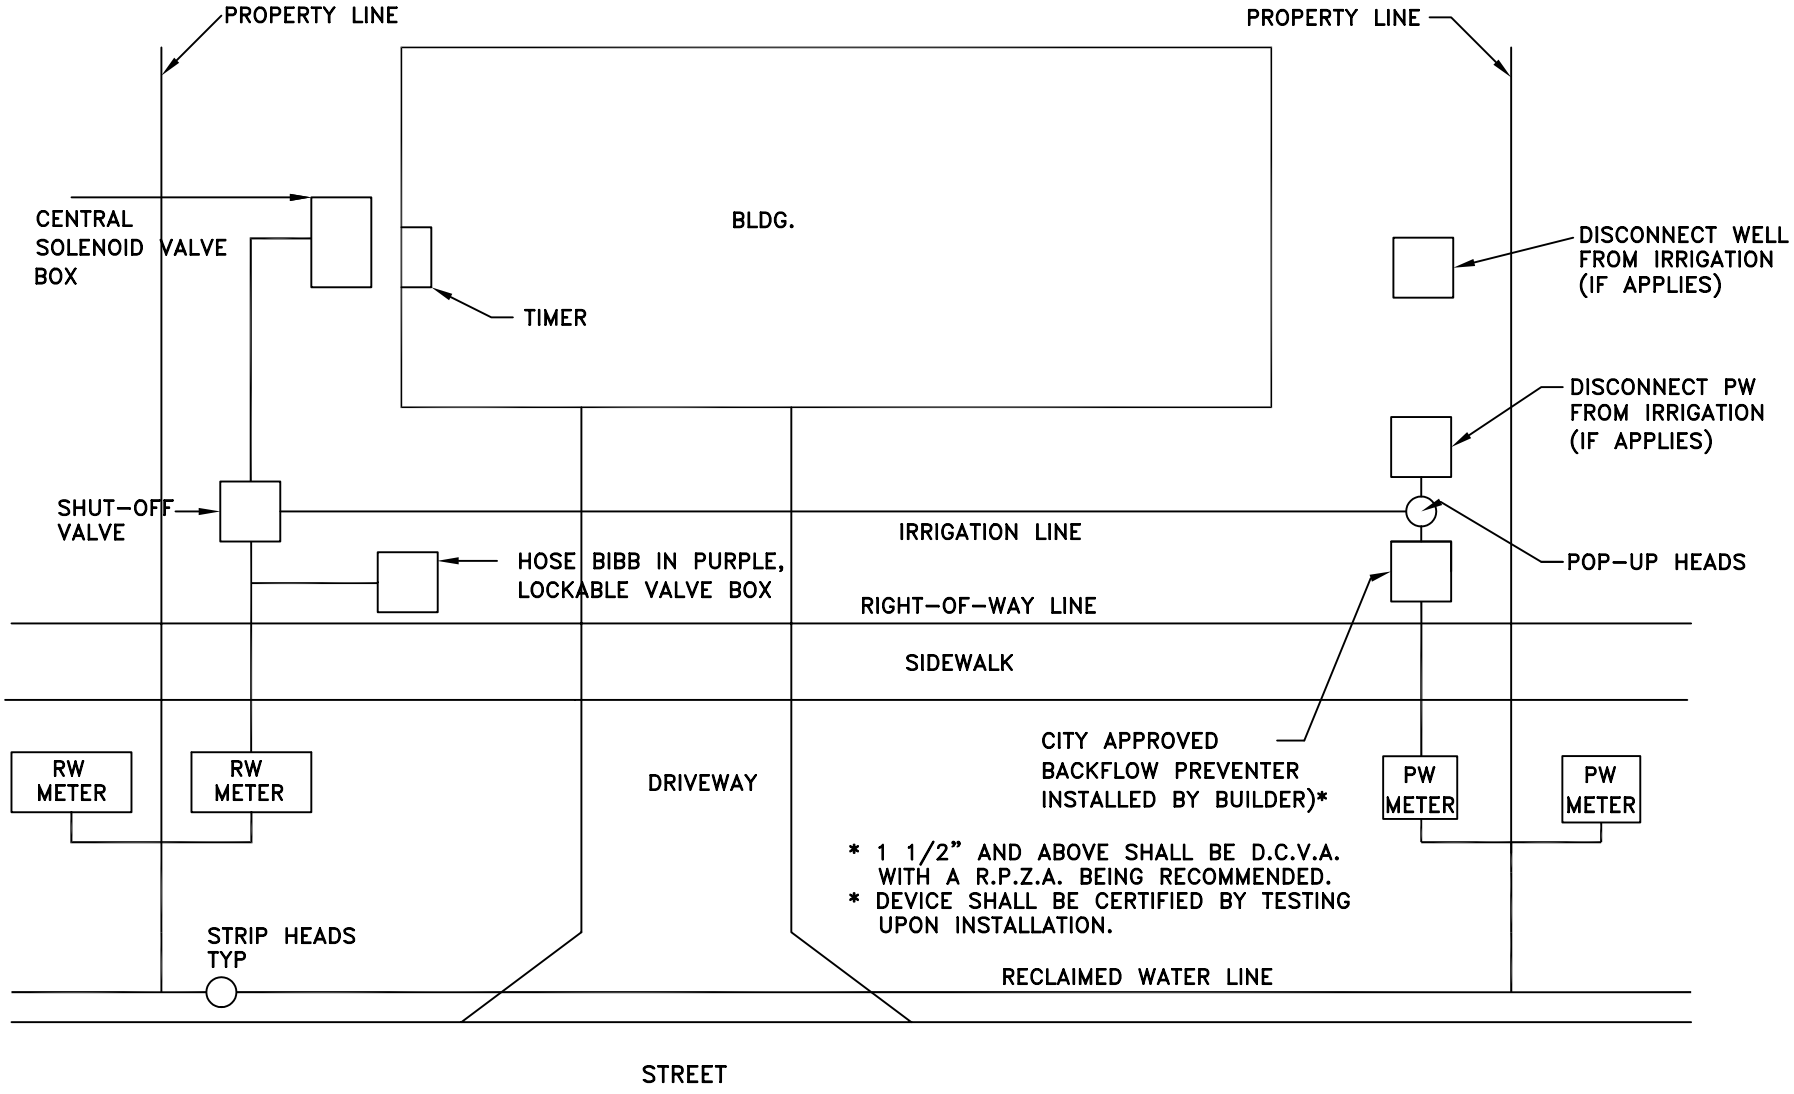
TYPICAL COMMERCIAL RECLAIMED WATER IRRIGATION SYSTEM LAYOUT